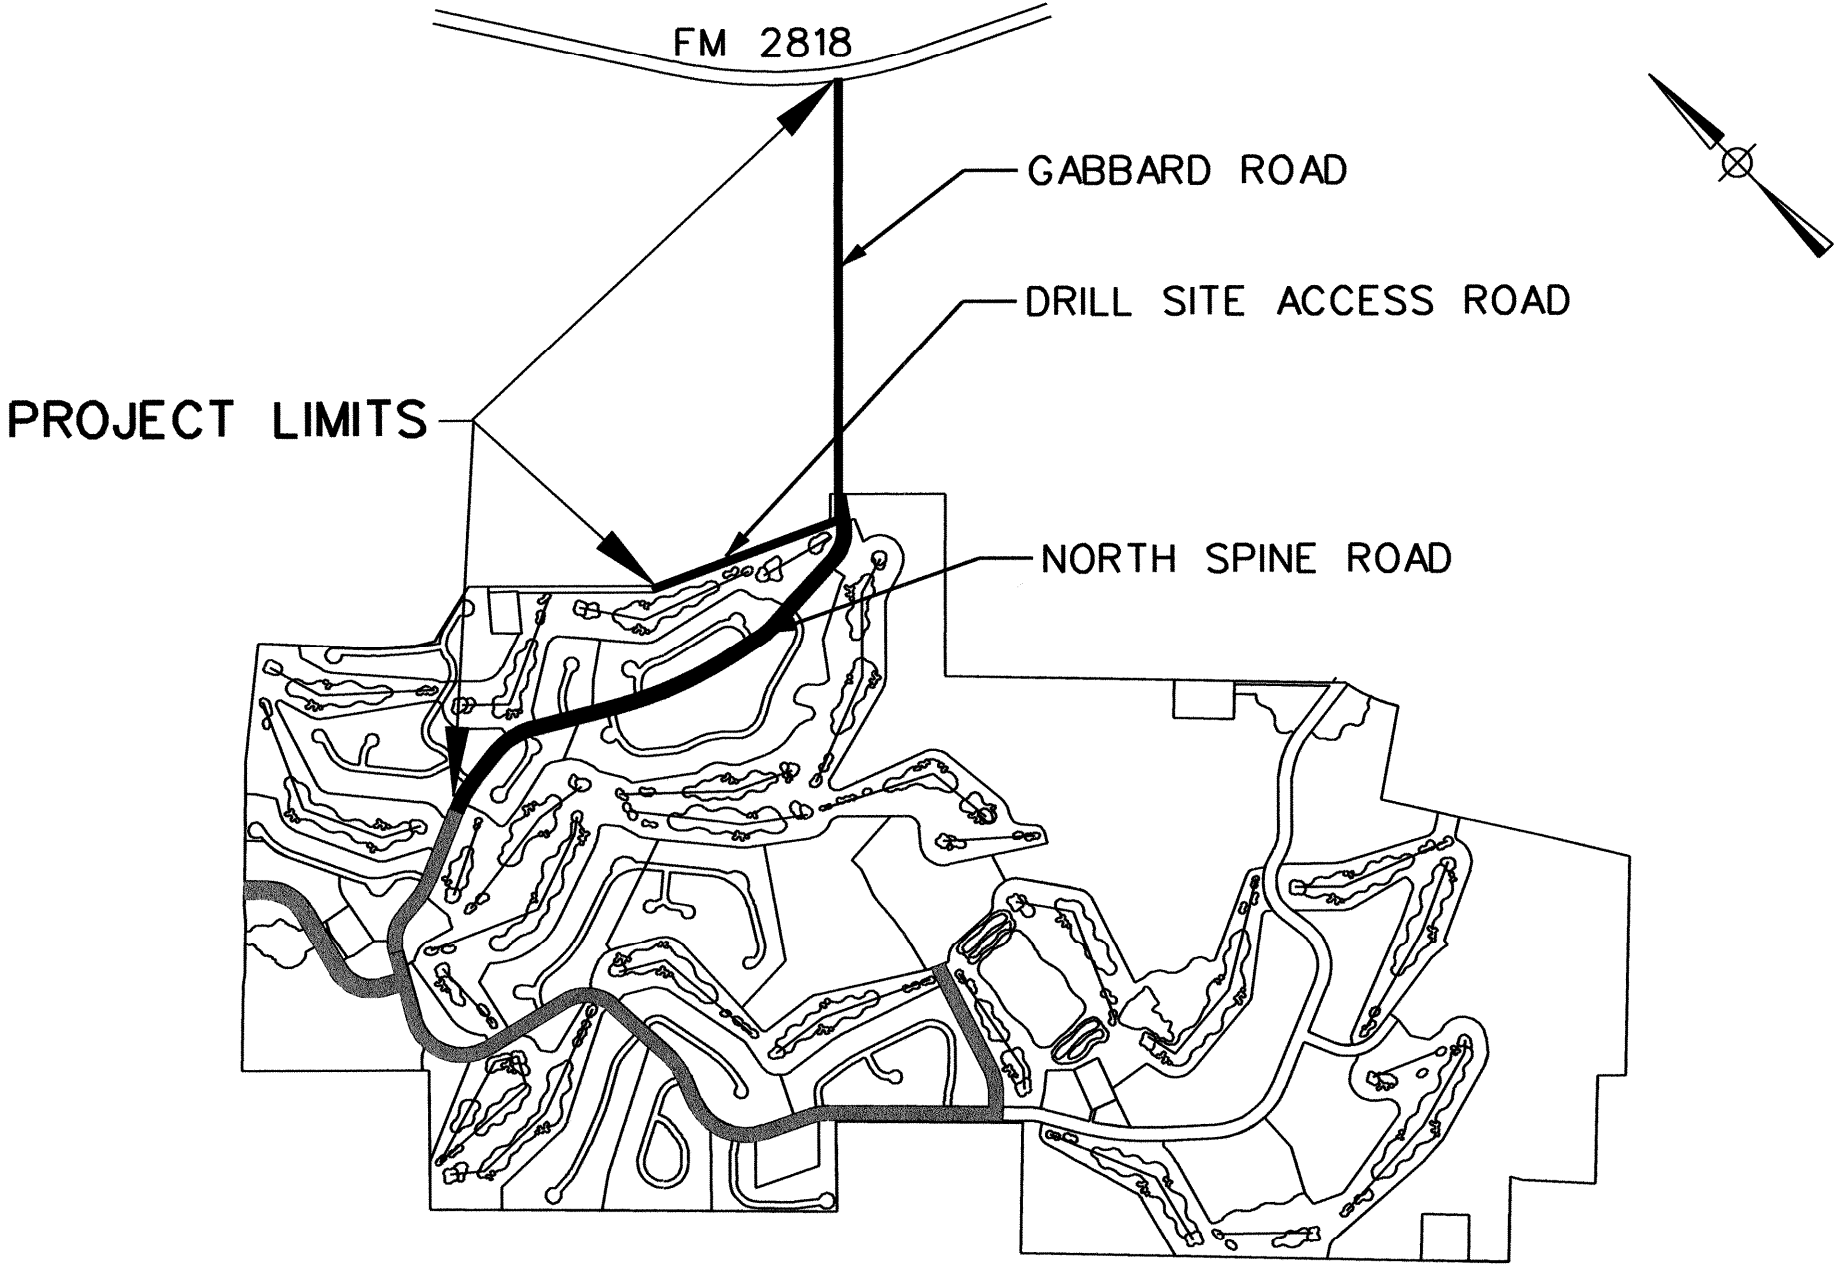
FM 2818
GABBARD ROAD
DRILL SITE ACCESS ROAD
PROJECT LIMITS
NORTH SPINE ROAD