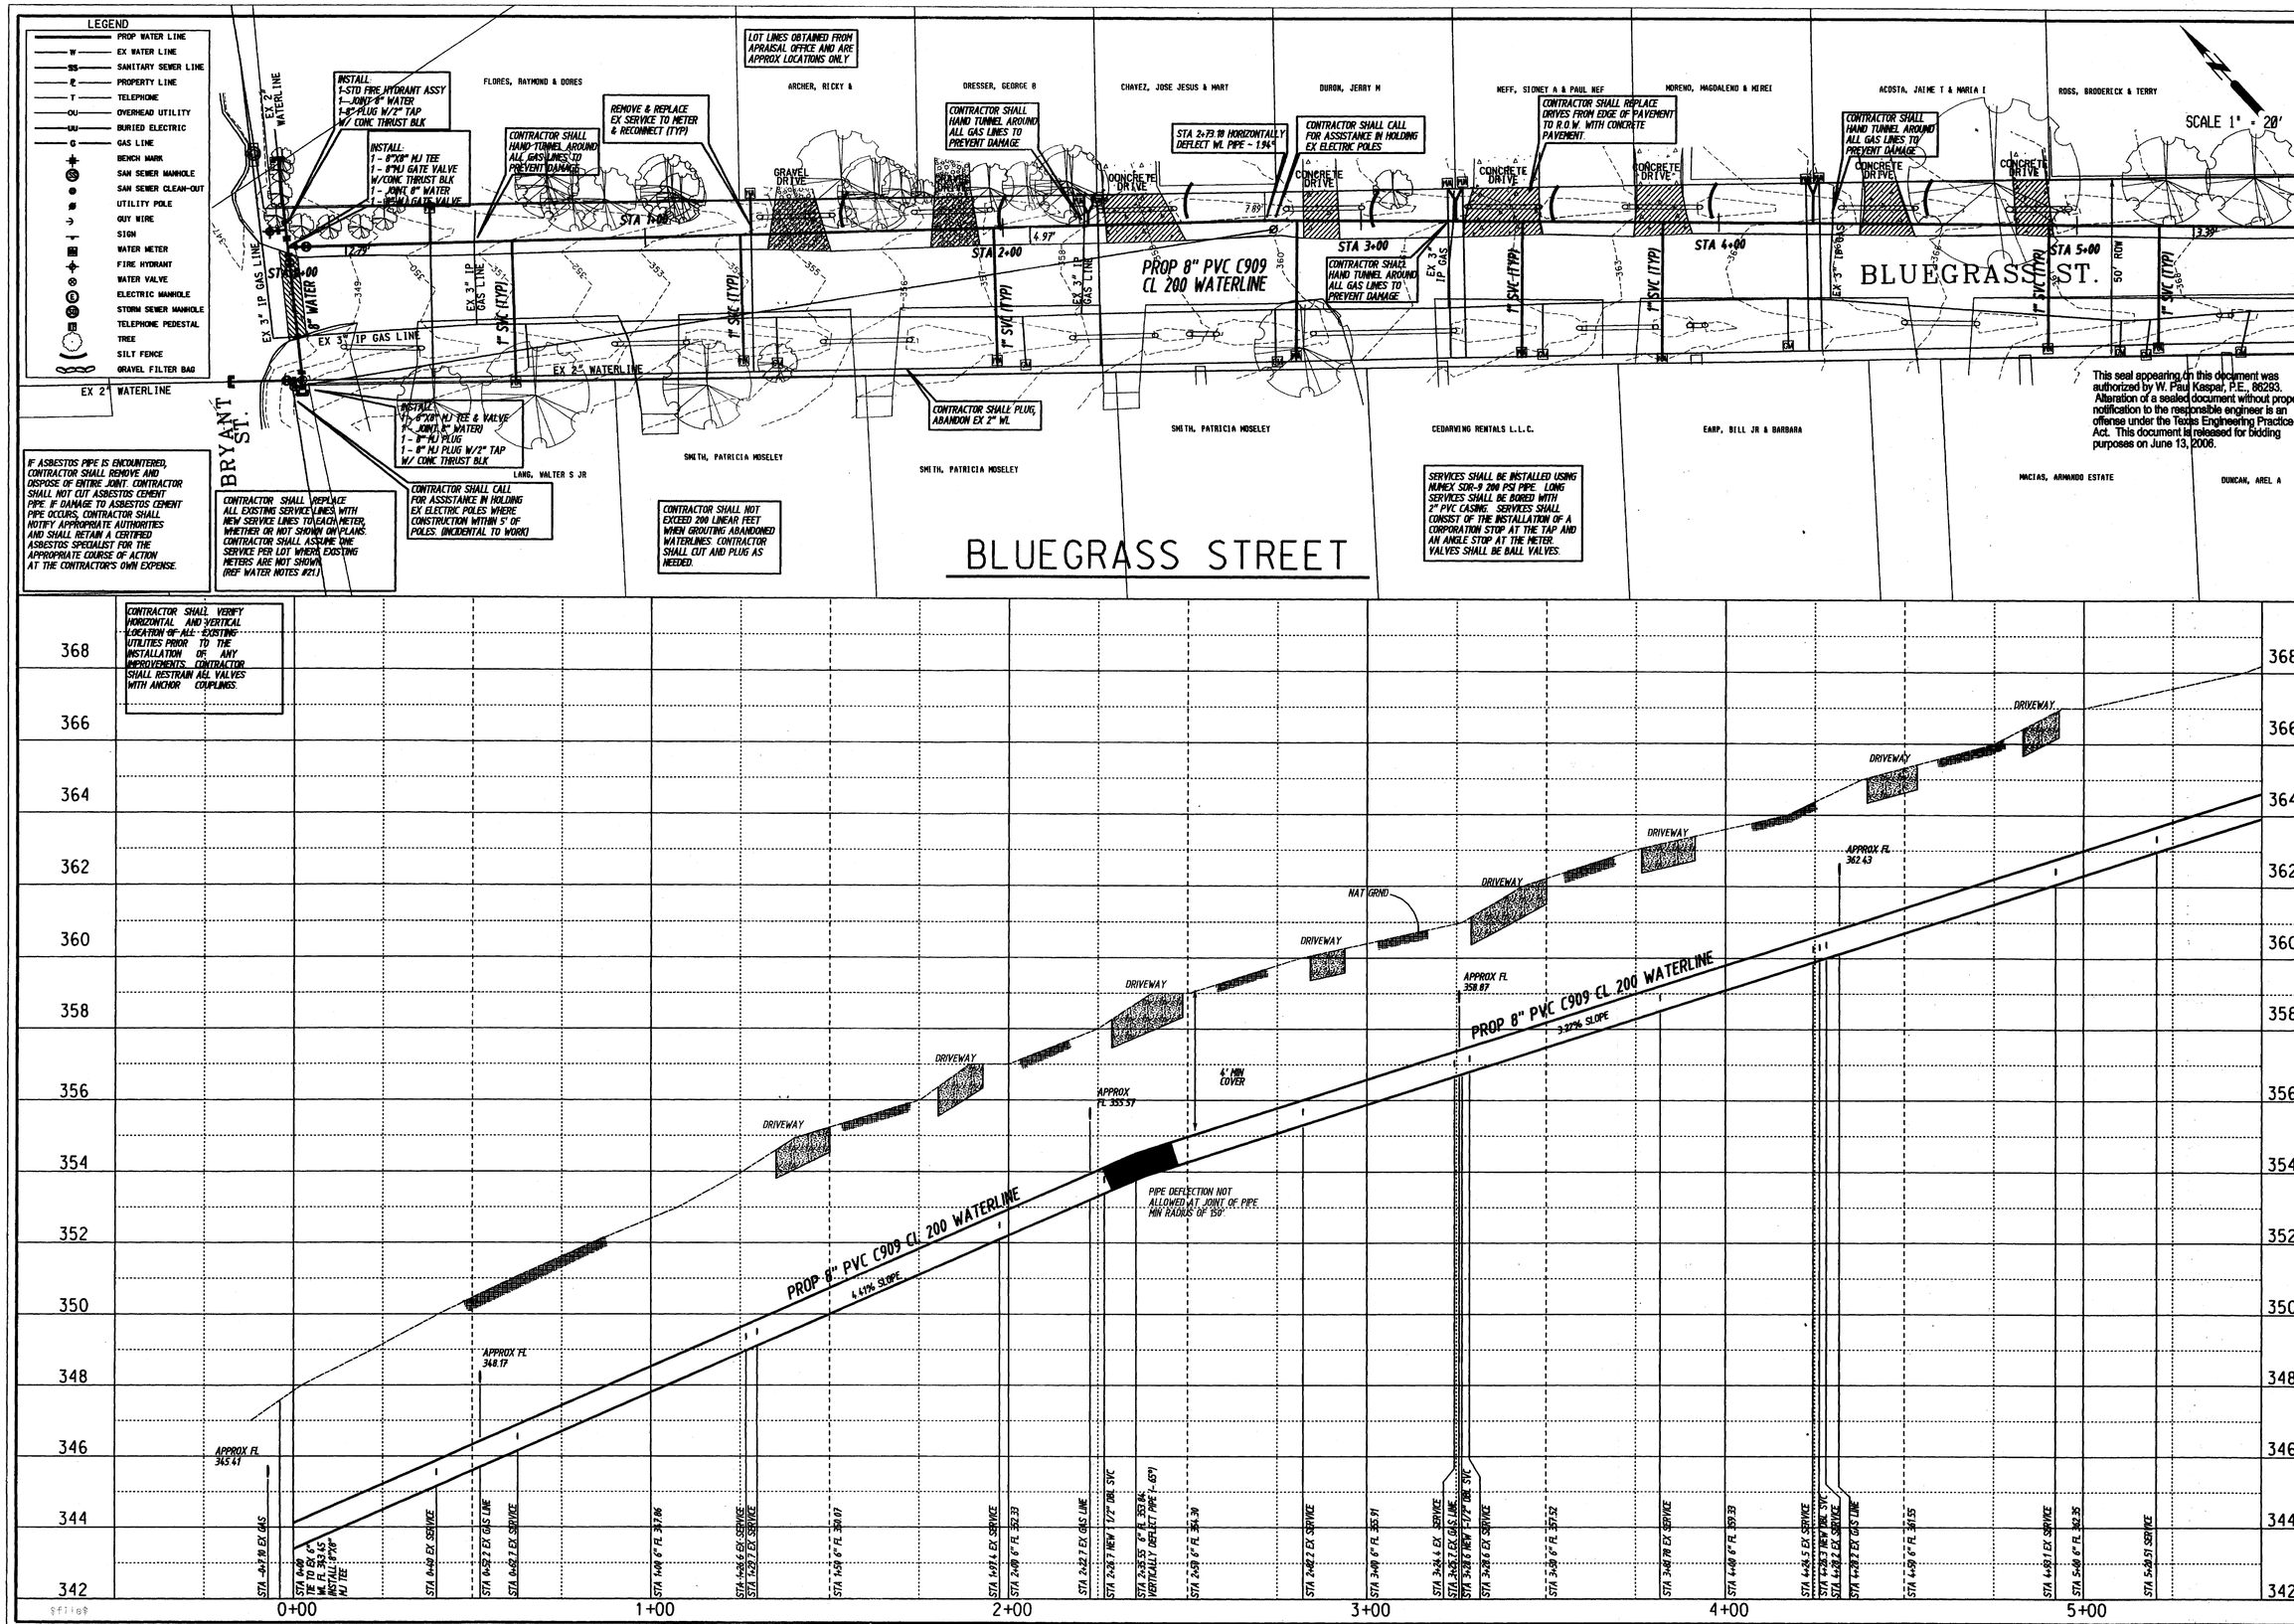

OWNER/ DEVELOPER

CITY OF BRYAN
P.O. BOX 1000
BRYAN, TEXAS 77805

SUBMITTAL DATE

08/20/01 - ORIGINAL
12/20/01 - NEW ALIGNMENTS
05/03/02 - PER MTG 4/23/02
5/10/02 - 5/28/02 COMMENTS
5/30/06 - REVISED by CITY

CITY OF BRYAN
The Good Life, Texas Style.

STATE OF TEXAS
W. PAUL KASPAR
86293
LICENSED
PROFESSIONAL ENGINEER

This seal appearing on this document was authorized by W. Paul Kaspar, P.E., 86293. Alteration of a sealed document without proper notification to the responsible engineer is an offense under the Texas Engineering Practice Act. This document is released for bidding purposes on June 13, 2006.

BLUE GRASS STREET WATERLINE IMPROVEMENTS

JOB NUMBER 611-DW-0313

SCALE:
HORIZ 1" = 20'
VERT 1" = 2'

0 1/2 1

IF THIS BAR DOES NOT MEASURE 1" THEN DRAWING IS NOT TO SCALE

WATER IMPROVEMENTS BLUEGRASS ST

STA 0+00 - STA 5+00

DRAWING
W1

SHT 1 OF 4 SHTS

...\bluegrassswtra.dgn 6/13/2006 4:18:43 PM

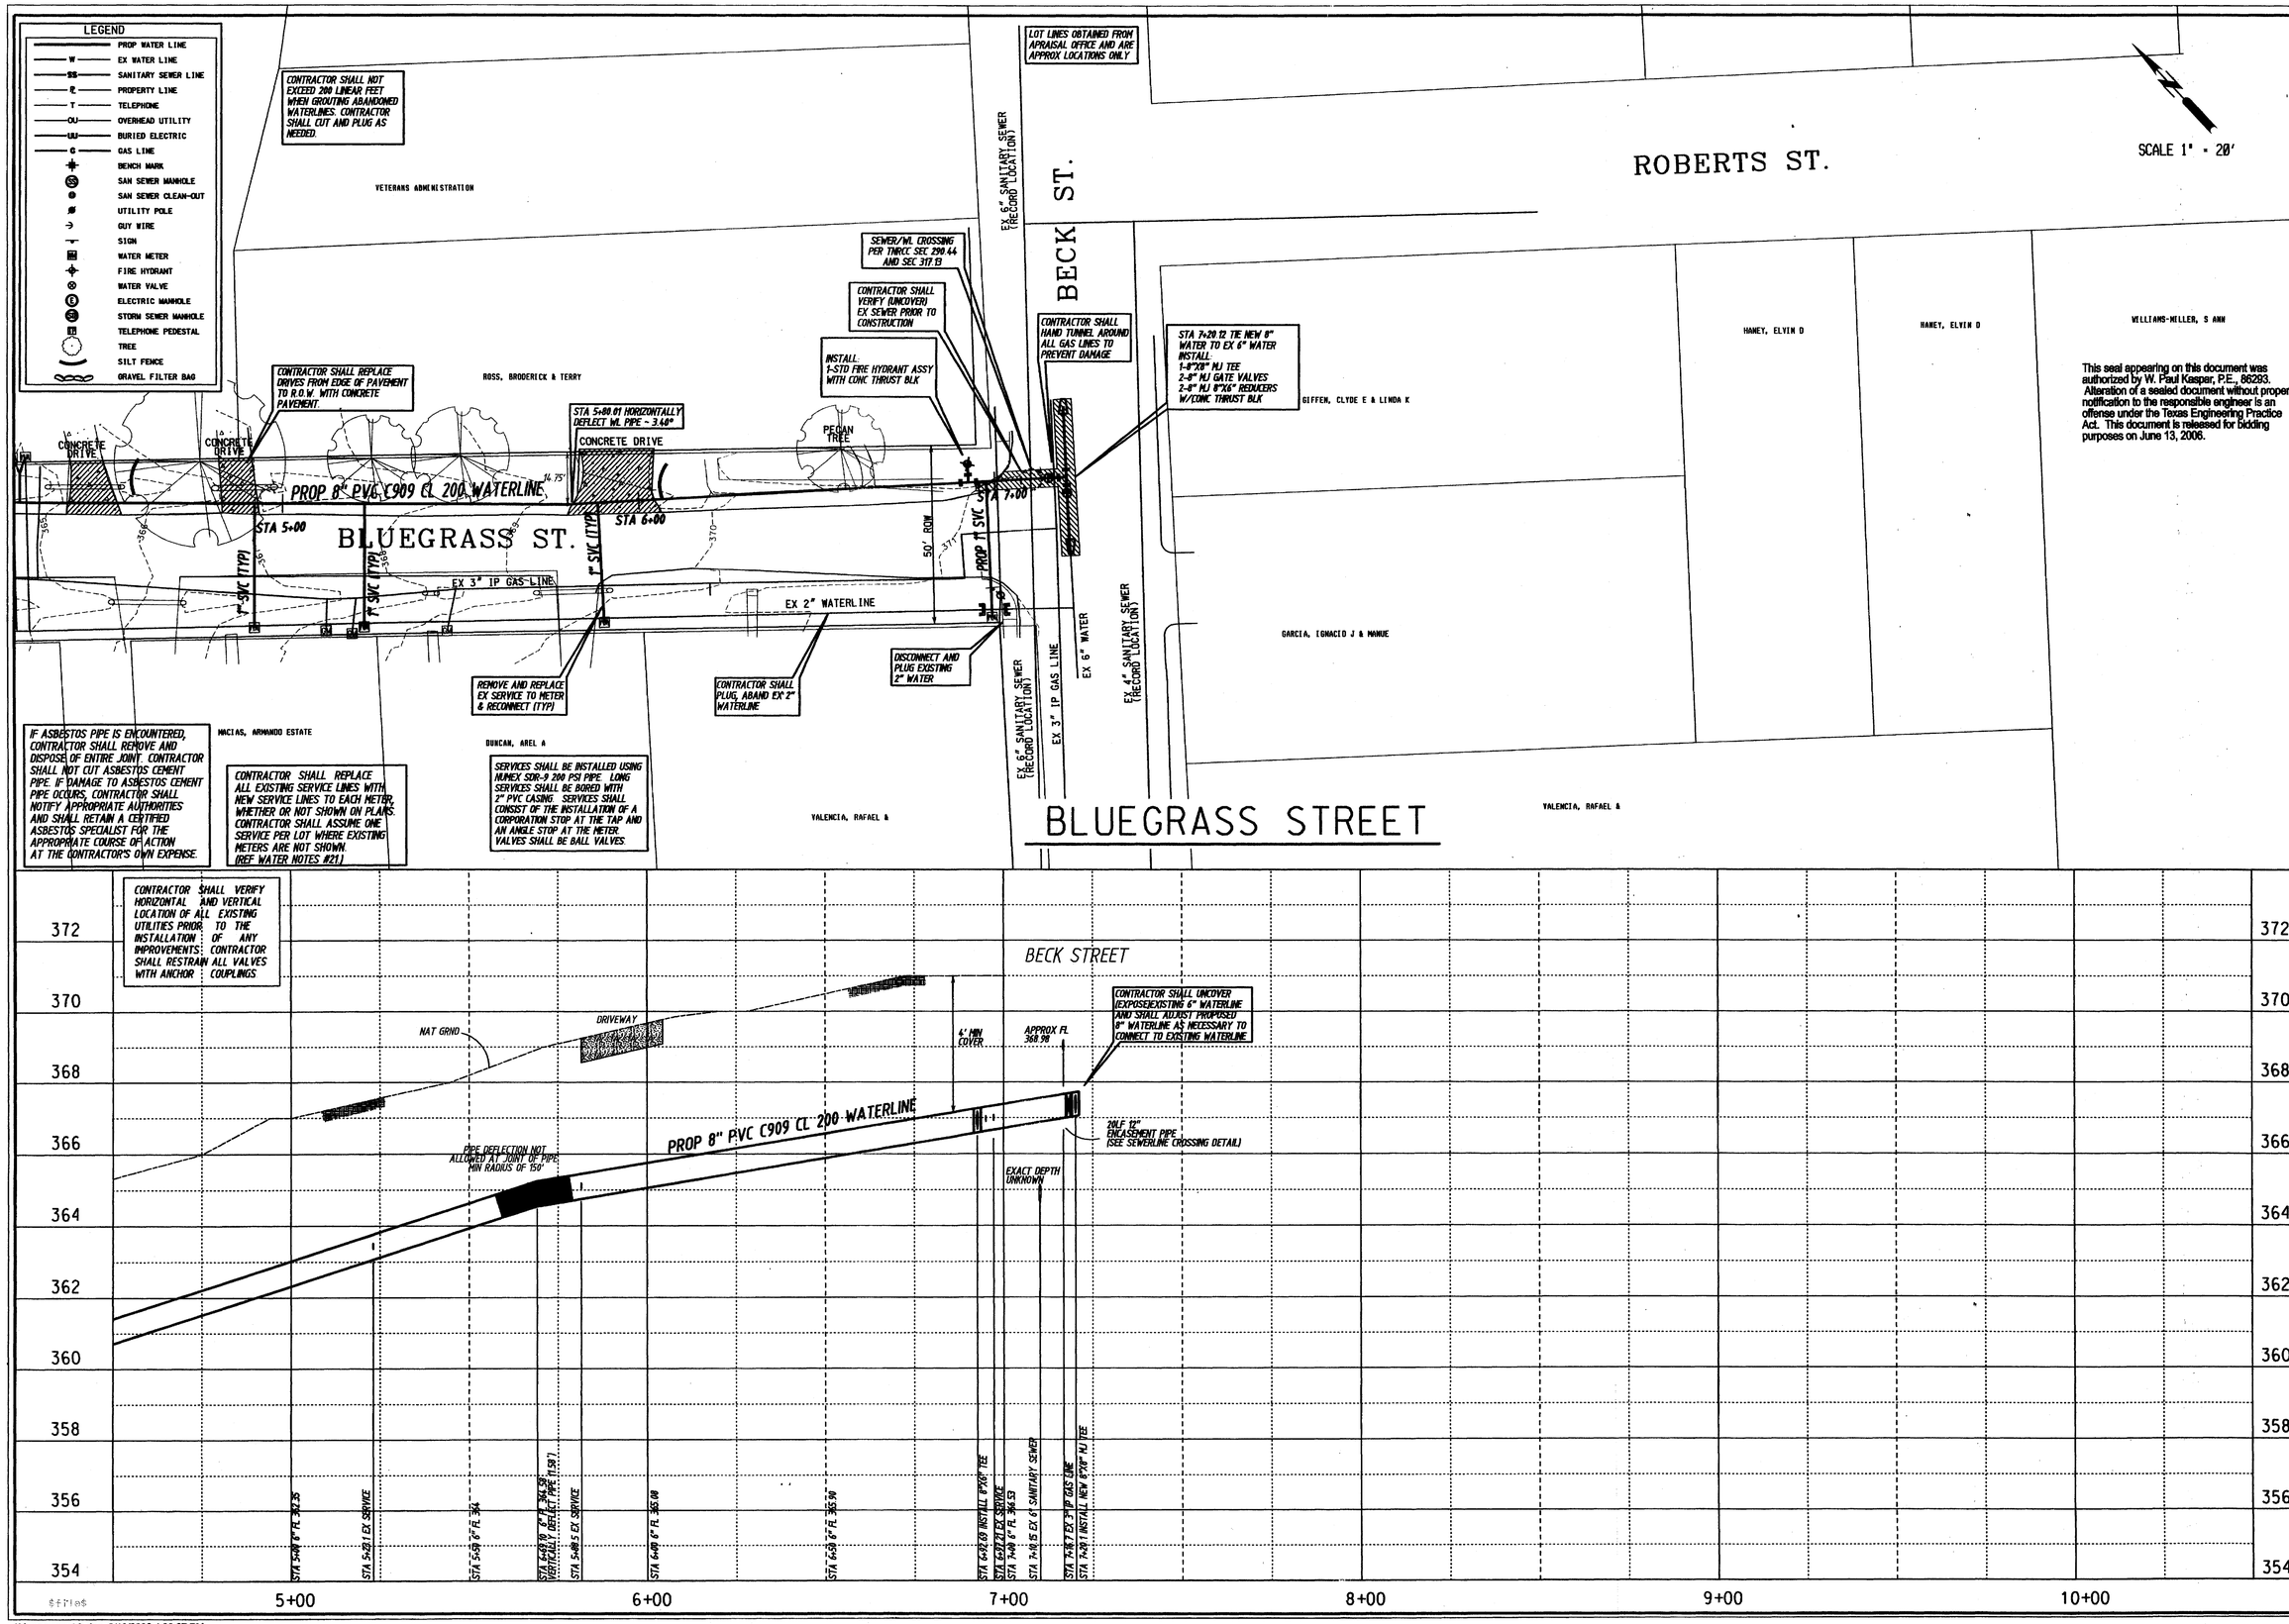

OWNER/ DEVELOPER

CITY OF BRYAN
P.O. BOX 1000
BRYAN, TEXAS 77805

SUBMITTAL DATE

08/20/01 - ORIGINAL
12/20/01 - NEW ALIGNMENTS
05/03/02 - PER MTG 4/23/02
6/10/02 - 5/28/02 COMMENTS
5/30/06 - REVISED by CITY

CITY OF BRYAN
The Good Life, Texas Style.

STATE OF TEXAS
W. PAUL KASPAR
86293
LICENSED PROFESSIONAL ENGINEER

This seal appearing on this document was authorized by W. Paul Kasper, P.E., 86293. Alteration of a sealed document without proper notification to the responsible engineer is an offense under the Texas Engineering Practice Act. This document is released for bidding purposes on June 13, 2006.

BLUE GRASS STREET WATERLINE IMPROVEMENTS

JOB NUMBER 611-DW-0313

SCALE:
HORIZ 1" = 20'
VERT 1"=2'
0 1/2 1
IF THIS BAR DOES NOT MEASURE 1" THEN DRAWING IS NOT TO SCALE

WATER IMPROVEMENTS BLUEGRASS ST

STA 5+00 - STA 7+20

DRAWING
W2

SHT 2 OF 4 SHTS

...\bluegrassswtrb.dgn 6/13/2006 4:20:07 PM