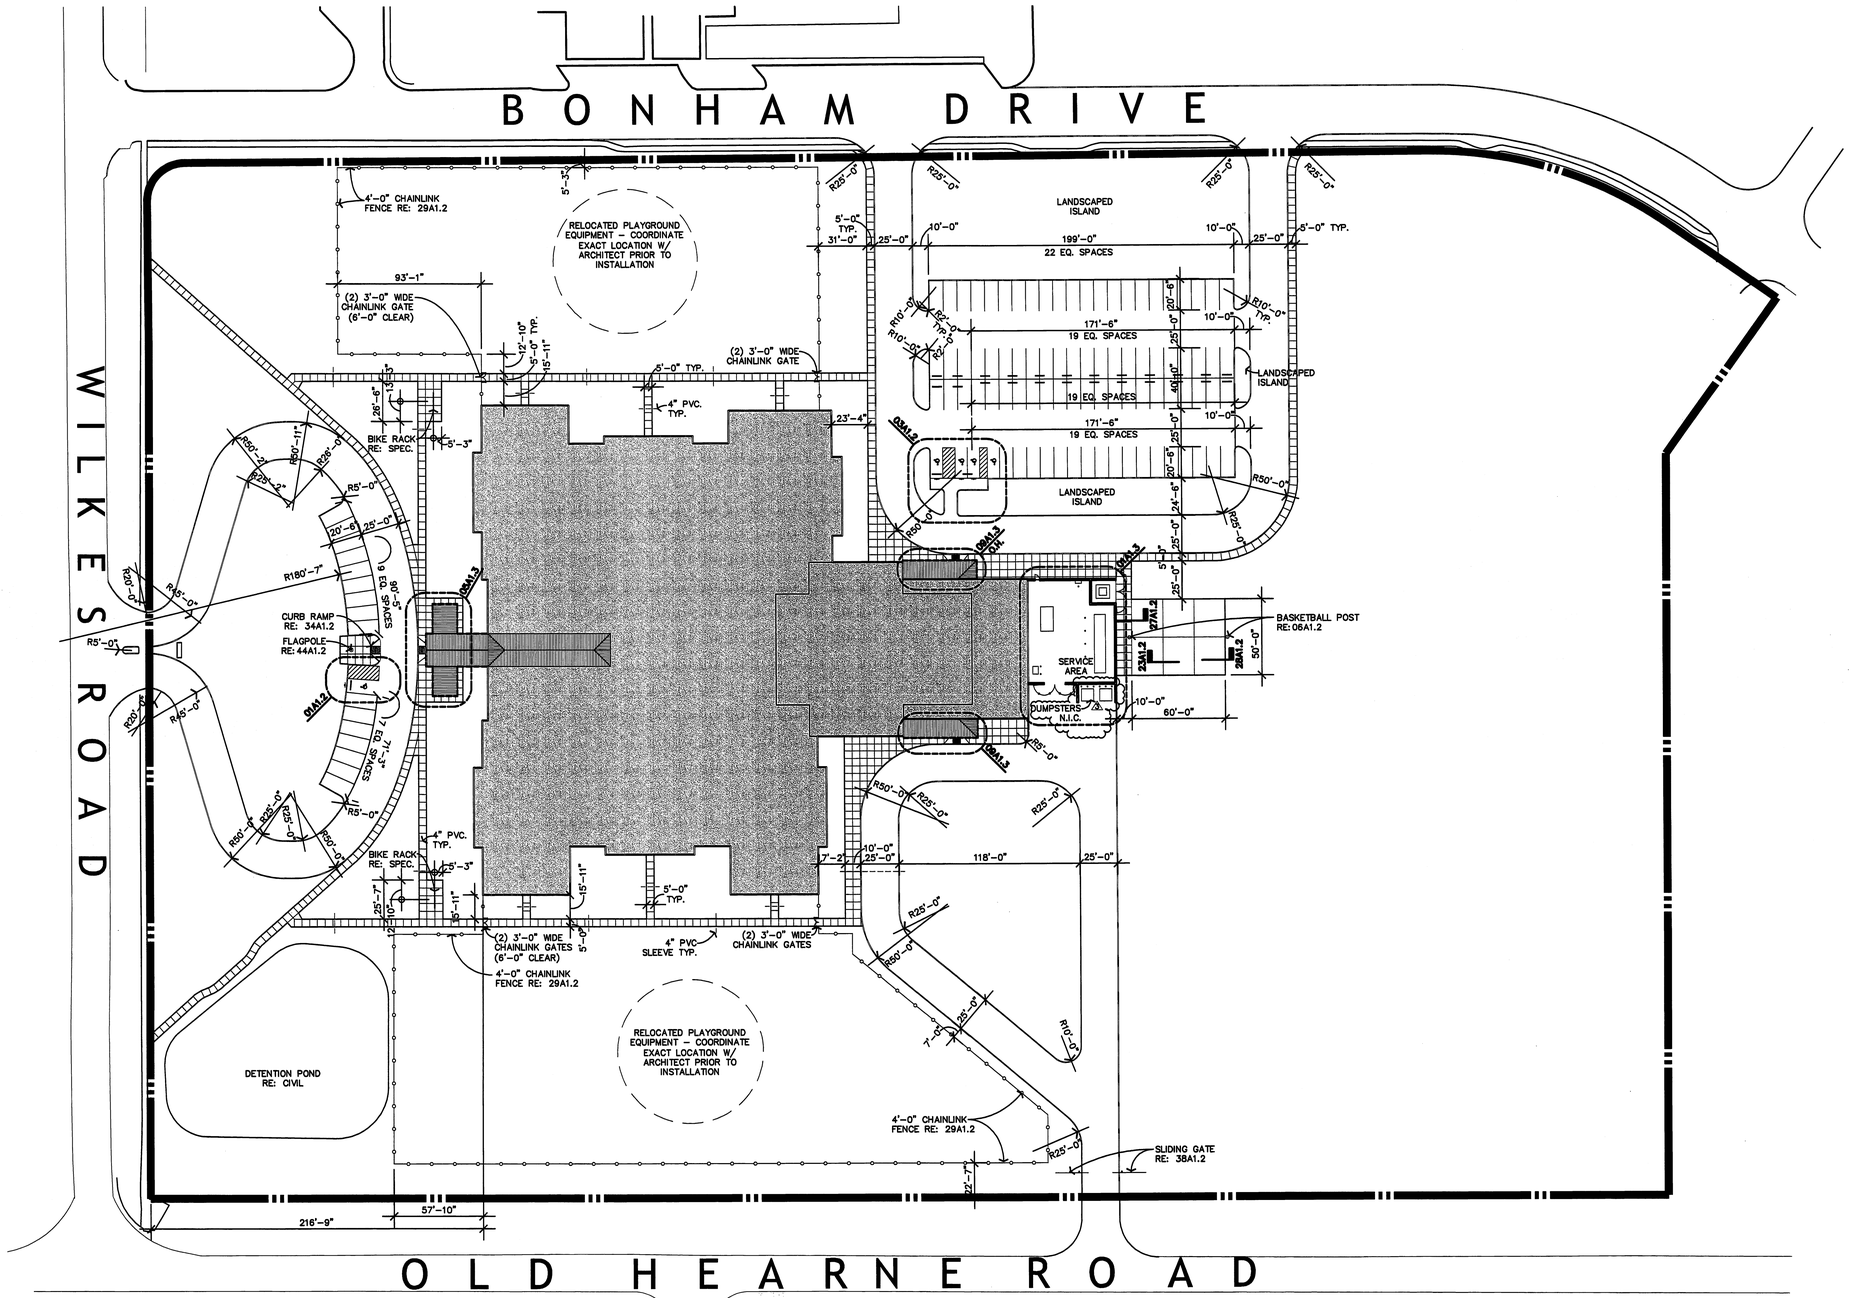

SITE PLAN NOTES:
1. ALL DIMENSIONS ARE TO BACK OF CURB.

01 SITE PLAN
SCALE: 1" = 40'-0"

NORTH
PLAN NORTH

1211	Project No.
SKT/JC	Drawn By
GCW	Checked By
5/26/06	Date
6/28/06	Revision Date

Mitchell & Morgan, LLP
Civil Engineer

Conti, Jumper, Gardner & Associates, Inc.
Structural Engineer

R.H. George & Associates, Inc.
MEPEngineer

Mullinzi and Associates
Food Service Consultant

Amtech Roofing Consultants, Inc.
Roofing Consultant

Bonham Elementary School

Bryan Independent School District

A B C D

OWNERSHIP OF DOCUMENTS
THIS DOCUMENT, AND THE IDEAS AND DESIGNS INCORPORATED HEREIN, AS AN INSTRUMENT OF PROFESSIONAL SERVICE, IS THE PROPERTY OF SBWV ARCHITECTS, INC., AND IS NOT TO BE USED, IN WHOLE OR IN PART, FOR ANY OTHER PROJECT WITHOUT THE EXPRESSED WRITTEN CONSENT OF SBWV ARCHITECTS, INC.
©2006

SBWV ARCHITECTS
SBWV Architects, Inc.
3040 Post Oak Boulevard, Suite 1220
Houston, Texas 77056
(713) 622-1448

SITE PLAN

A1.1