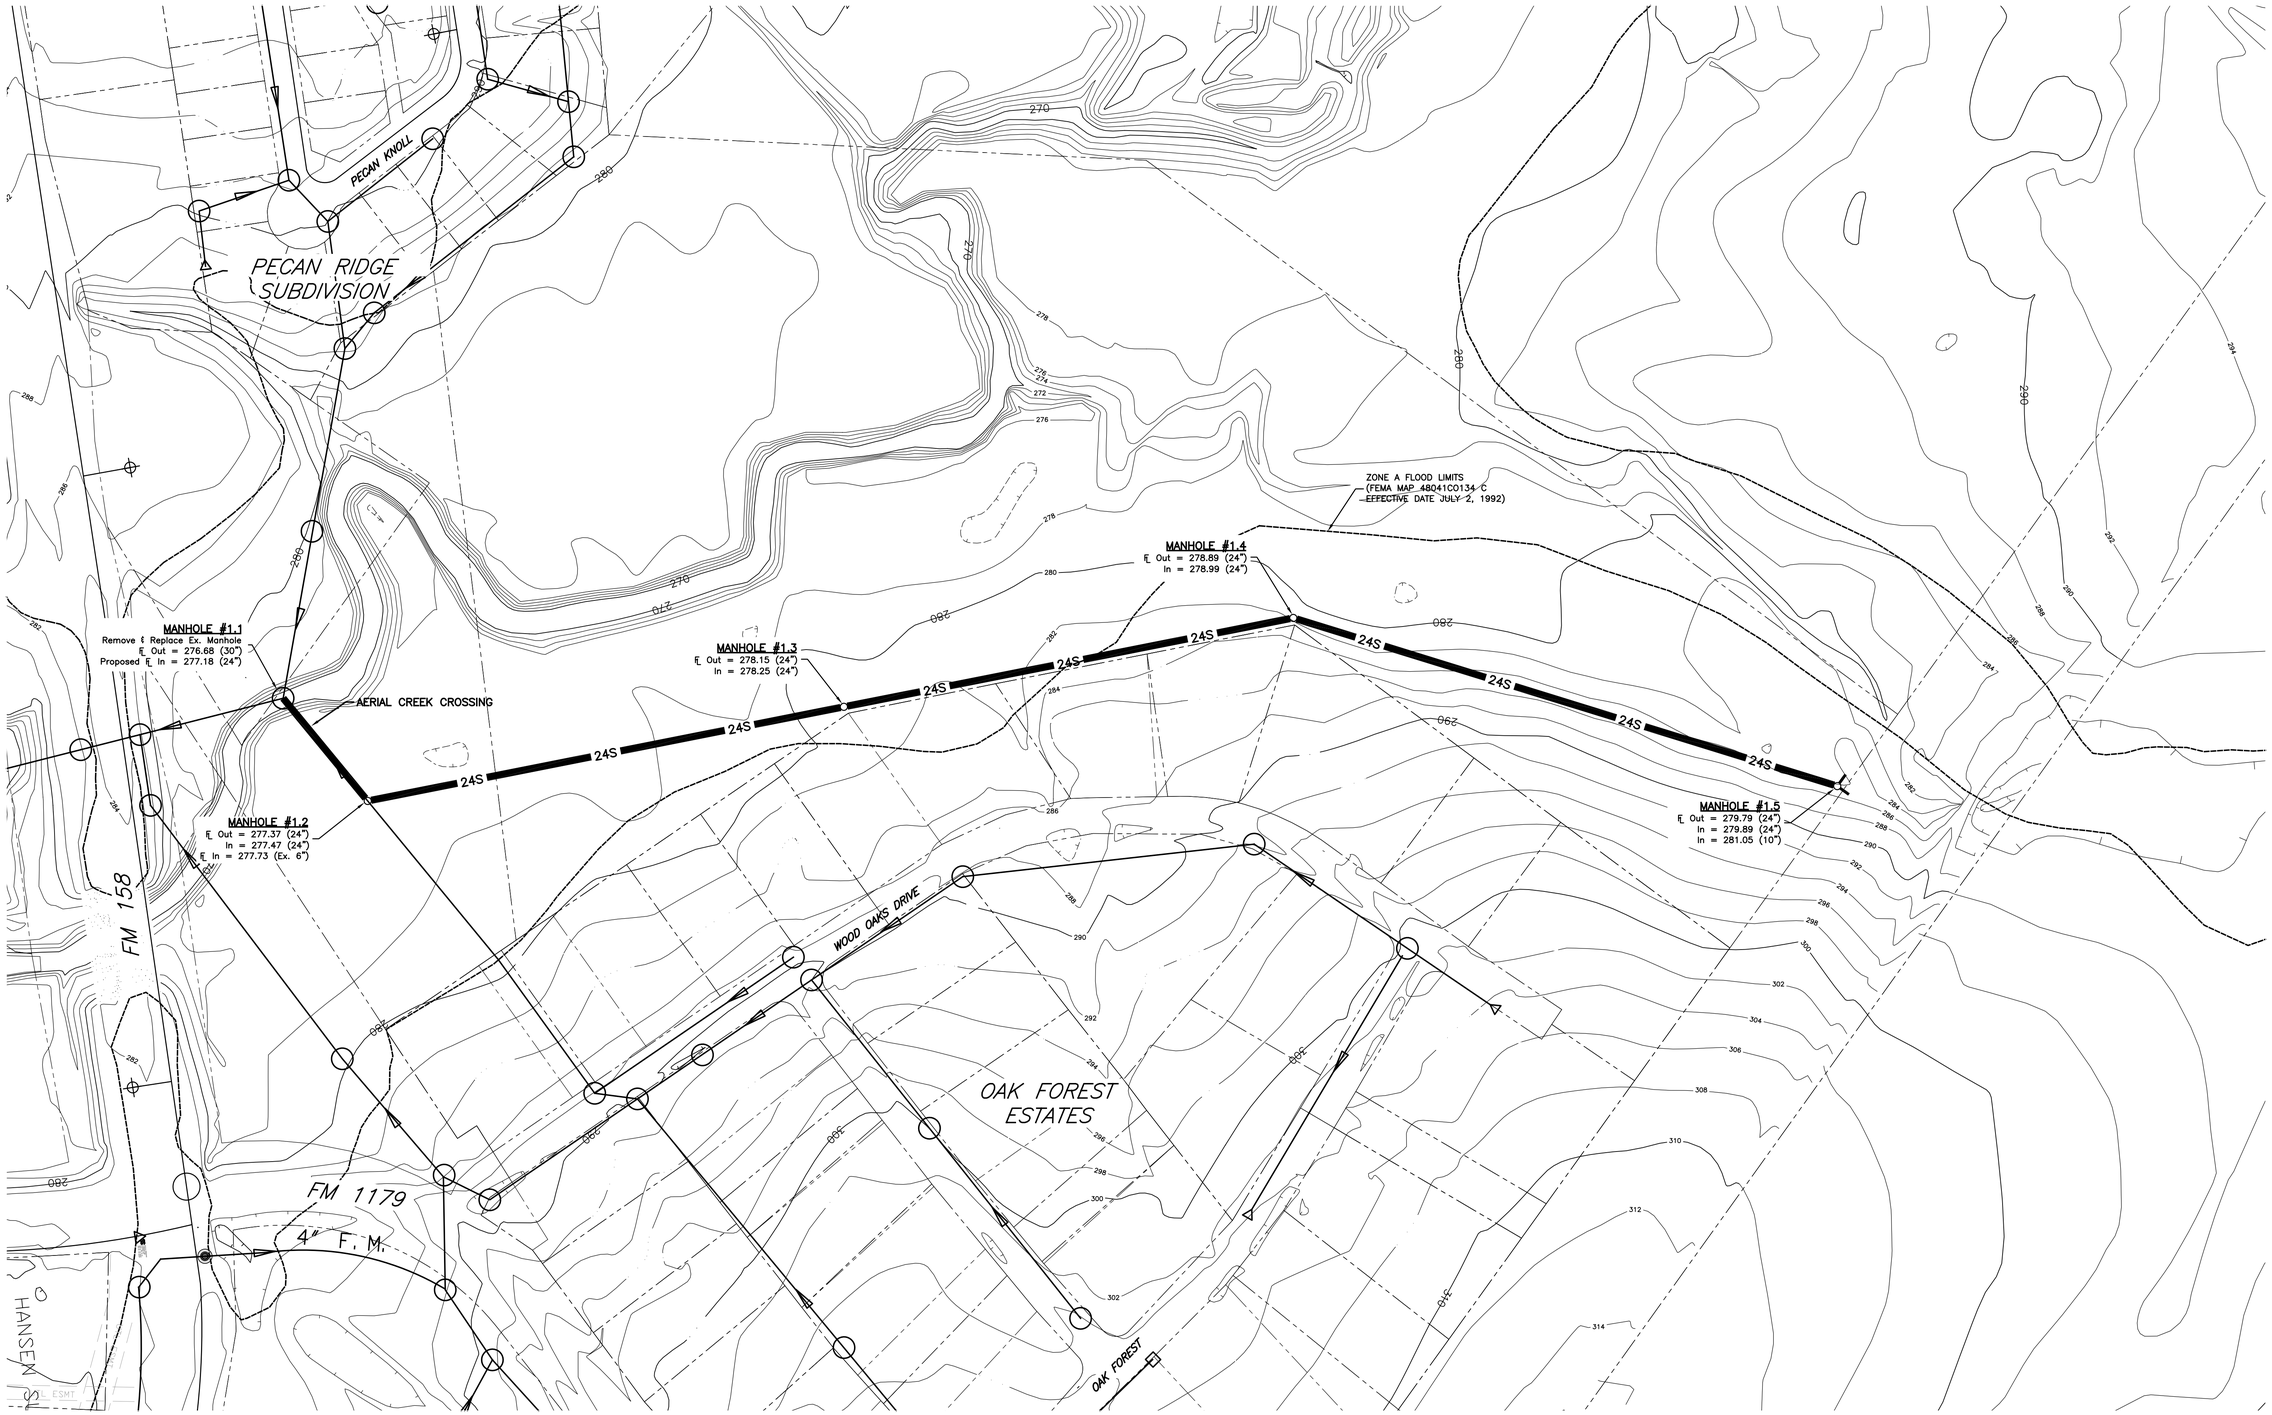

FM 1179 SEWER EXTENSION

SCALE: 1" = 100'

0 25' 50' 100'

DATE: JULY, 2006
DRAWN BY: JLR
DESIGNED BY: JLR
CHECKED BY: JDB
10010011-002-01.dwg

REVISIONS

McCLURE & BROWNE
ENGINEERING/SURVEYING, INC.
1008 Woodcreek Drive, Suite 103
College Station, Texas 77845
(979) 693-3838

PROPOSED ALIGNMENT
FM 1179 SEWER LINE

SHEET NO.
1
OF 1 SHEETS