GENERAL NOTES:

1. ALL PARKING STALLS SHALL BE STRIPED AS INDICATED.
2. ALL HANDICAPPED SPACES SHALL BE INDICATED BY STRIPING AND SIGNAGE IN ACCORD WITH THE HANDICAP SIGNAGE DETAIL.
3. FIRE LANES SHALL BE MARKED WITH CONTINUOUS PAINT STRIPING OR CURB STRIPING IN ACCORD WITH THE TEXAS MANUAL OF UNIFORM TRAFFIC CONTROL DEVICES.

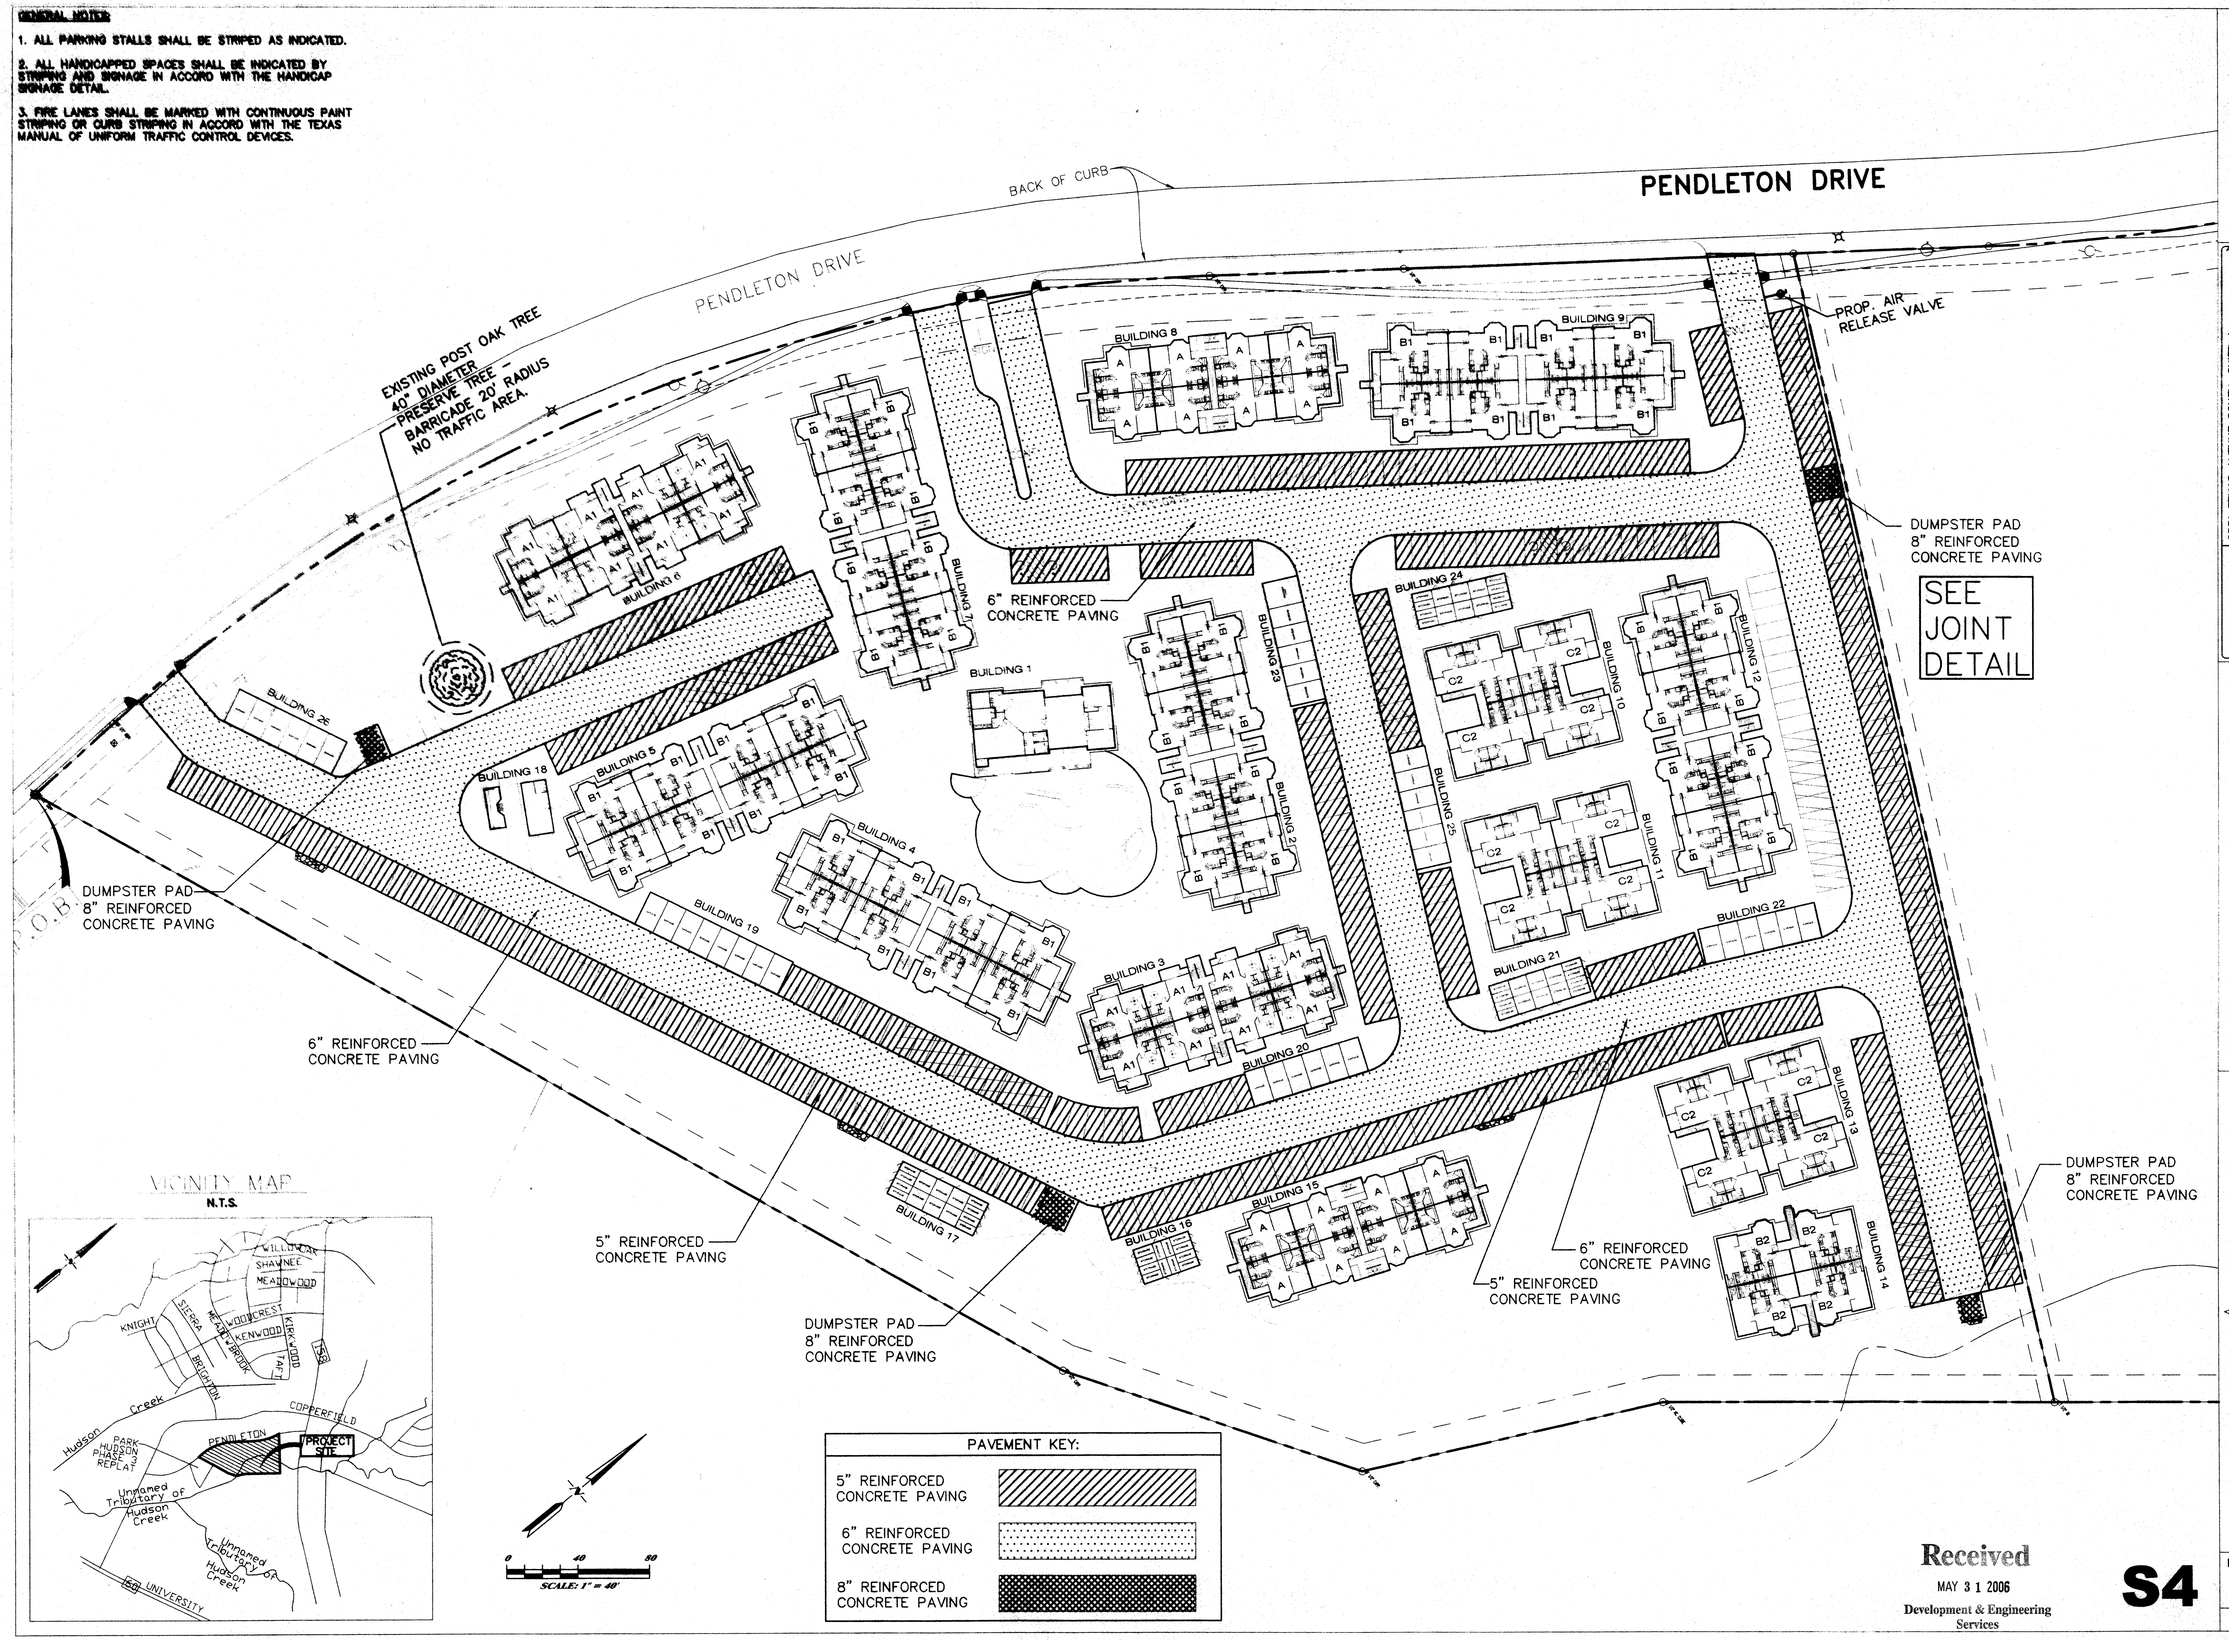

Received
MAY 3 1 2006
Development & Engineering Services

S4

STATE OF TEXAS
LENWOOD S. ADAMS
63357
REGISTERED PROFESSIONAL ENGINEER
5/12/06

MDG MUNICIPAL DEVELOPMENT GROUP
2351 TEXAS AVENUE SOUTH, SUITE A
COLLEGE STATION, TX 77840
Ph: (979) 693-5359 EMAIL: mdgcstx@yahoo.com
Fx: (979) 693-4243
ENGINEERS, SURVEYORS, PLANNERS
CONSULTANTS, MANAGERS

THIS DRAWING IS AN INSTRUMENT OF PROFESSIONAL SERVICE AND IS THE PROPERTY OF MUNICIPAL DEVELOPMENT GROUP AND MAY NOT BE REPRODUCED OR USED IN WHOLE OR IN PART WITHOUT THE EXPRESSED WRITTEN CONSENT OF MUNICIPAL DEVELOPMENT GROUP. THIS DRAWING IS COPYRIGHTED AS OF PROJECT DATE.

REV.	DATE	BY	COMMENT
A	5/5/06	SB	INITIAL SUBMISSION

SCALE: 1"=40' FILENAME:PMAT/STRPG
PROJECT DATE: JANUARY, 2006
DRAWN BY: S.B. BOOK:
CHECKED BY: G.K.T. PAGE:

PREPARED FOR:
PENDLETON APARTMENTS, LTD
C/O HOUSING 2000
6303 BEVERLY HILLS, SUITE 180
HOUSTON, TX. 77057

SITE PAVEMENT & STRIPING PLAN
A
FOR
PENDLETON PLACE APARTMENTS
LOT 1, BLOCK 1
PENDLETON PLACE SUBDIVISION
11.60 ACRES
VOLUME 6608 PAGE 278
J.W. SCOTT LEAGUE, A-49
BRYAN, BRAZOS COUNTY, TEXAS

MUNICIPAL DEVELOPMENT GROUP FILE NUMBER
000034-3757

A