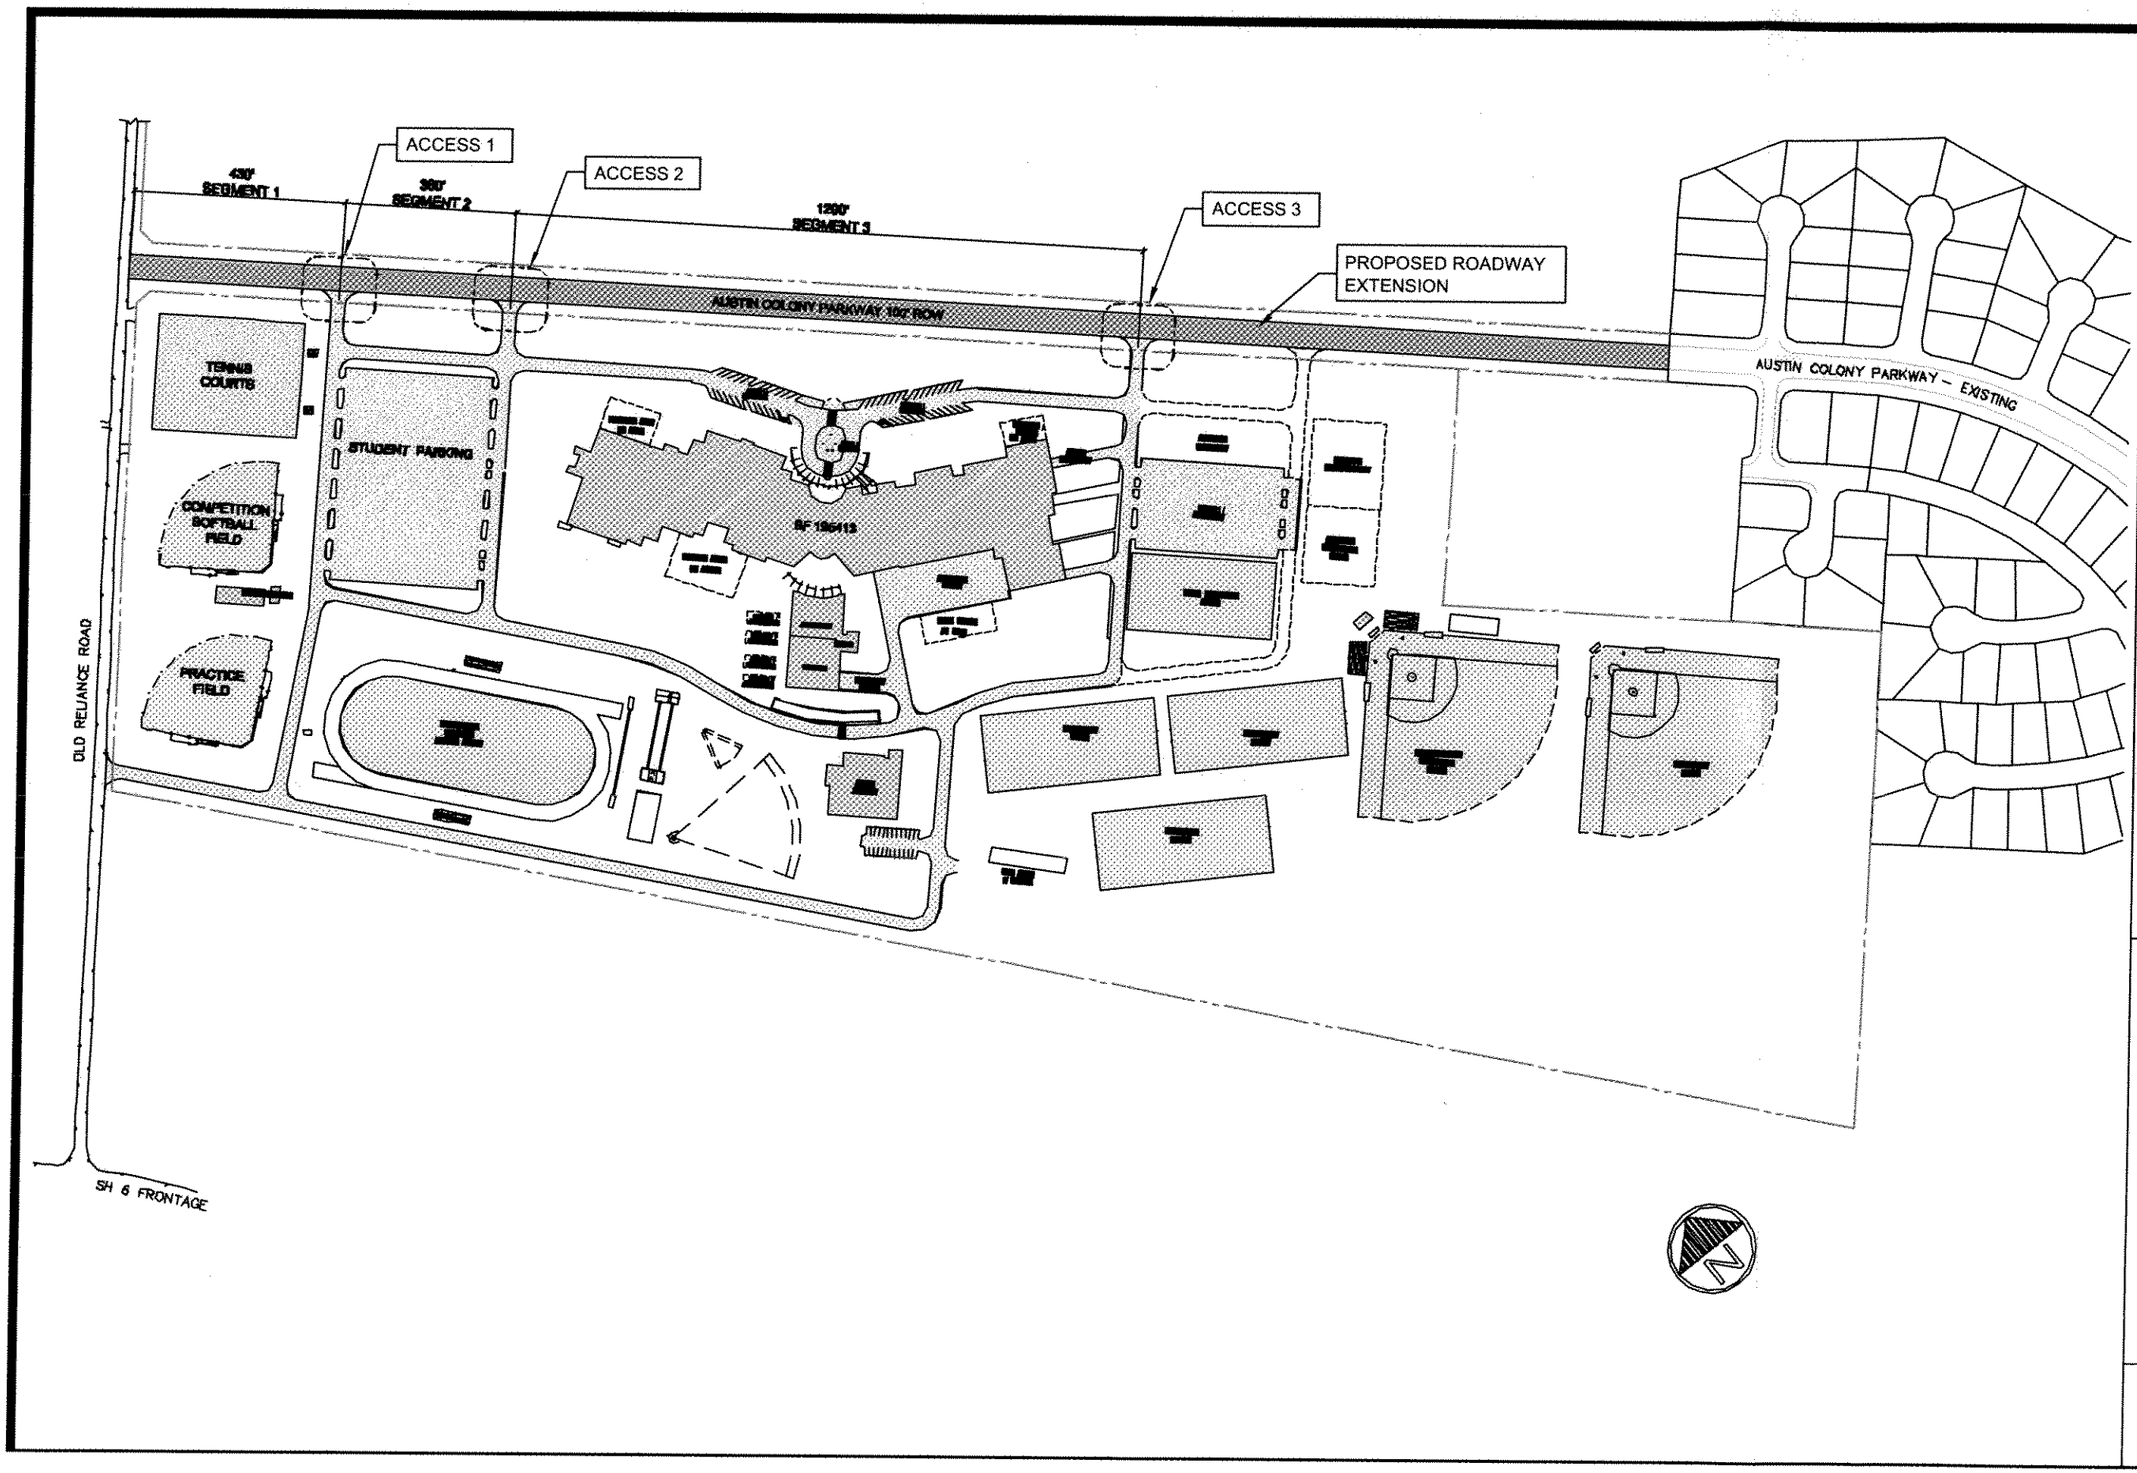

NO.	DATE	ISSUED FOR
1	3/06	Final

Dr. \672\672003\672003-Traffic Study.dwg March 02, 2006

GOODWIN-LASITER, INC.
ENGINEERS - ARCHITECTS
SURVEYORS

1509 EMERALD PKWY., SUITE 101 - COLLEGE STATION, TEXAS 77845 - (979) 696-6767 - cto@goodwinlasiter.com
1600 S. CHESTNUT ST., SUITE 202 - LUFKIN, TEXAS 75901 - (936) 637-4800 - admin@goodwinlasiter.com

DATE	DRAWN BY:	APPVD BY:	SCALE	JOB NUMBER
3/06	VS	JIR	1"=300'	672003

James Earl Rudder High School

Bryan Independent School District
Bryan, Texas
Traffic Study

SHEET NO.
1